

⊗

EMERGENCY LIGHTING

⊙

INTERCONNECTED SMOKE ALARM

⊕

HEAT DETECTOR

⊞

FIRE ALARM POINT + FIRE FIGHTING EQUIPMENT (Extinguisher & Fire Blanket)

⊞


400mm(W) x 150mm(H) FINAL FIRE EXIT SIGNAGE
= 30m VIEWING DISTANCE

⊞

DIRECTIONAL PENDANT FIRE EXIT SIGNAGE

SEATING

CCTV Security Cameras

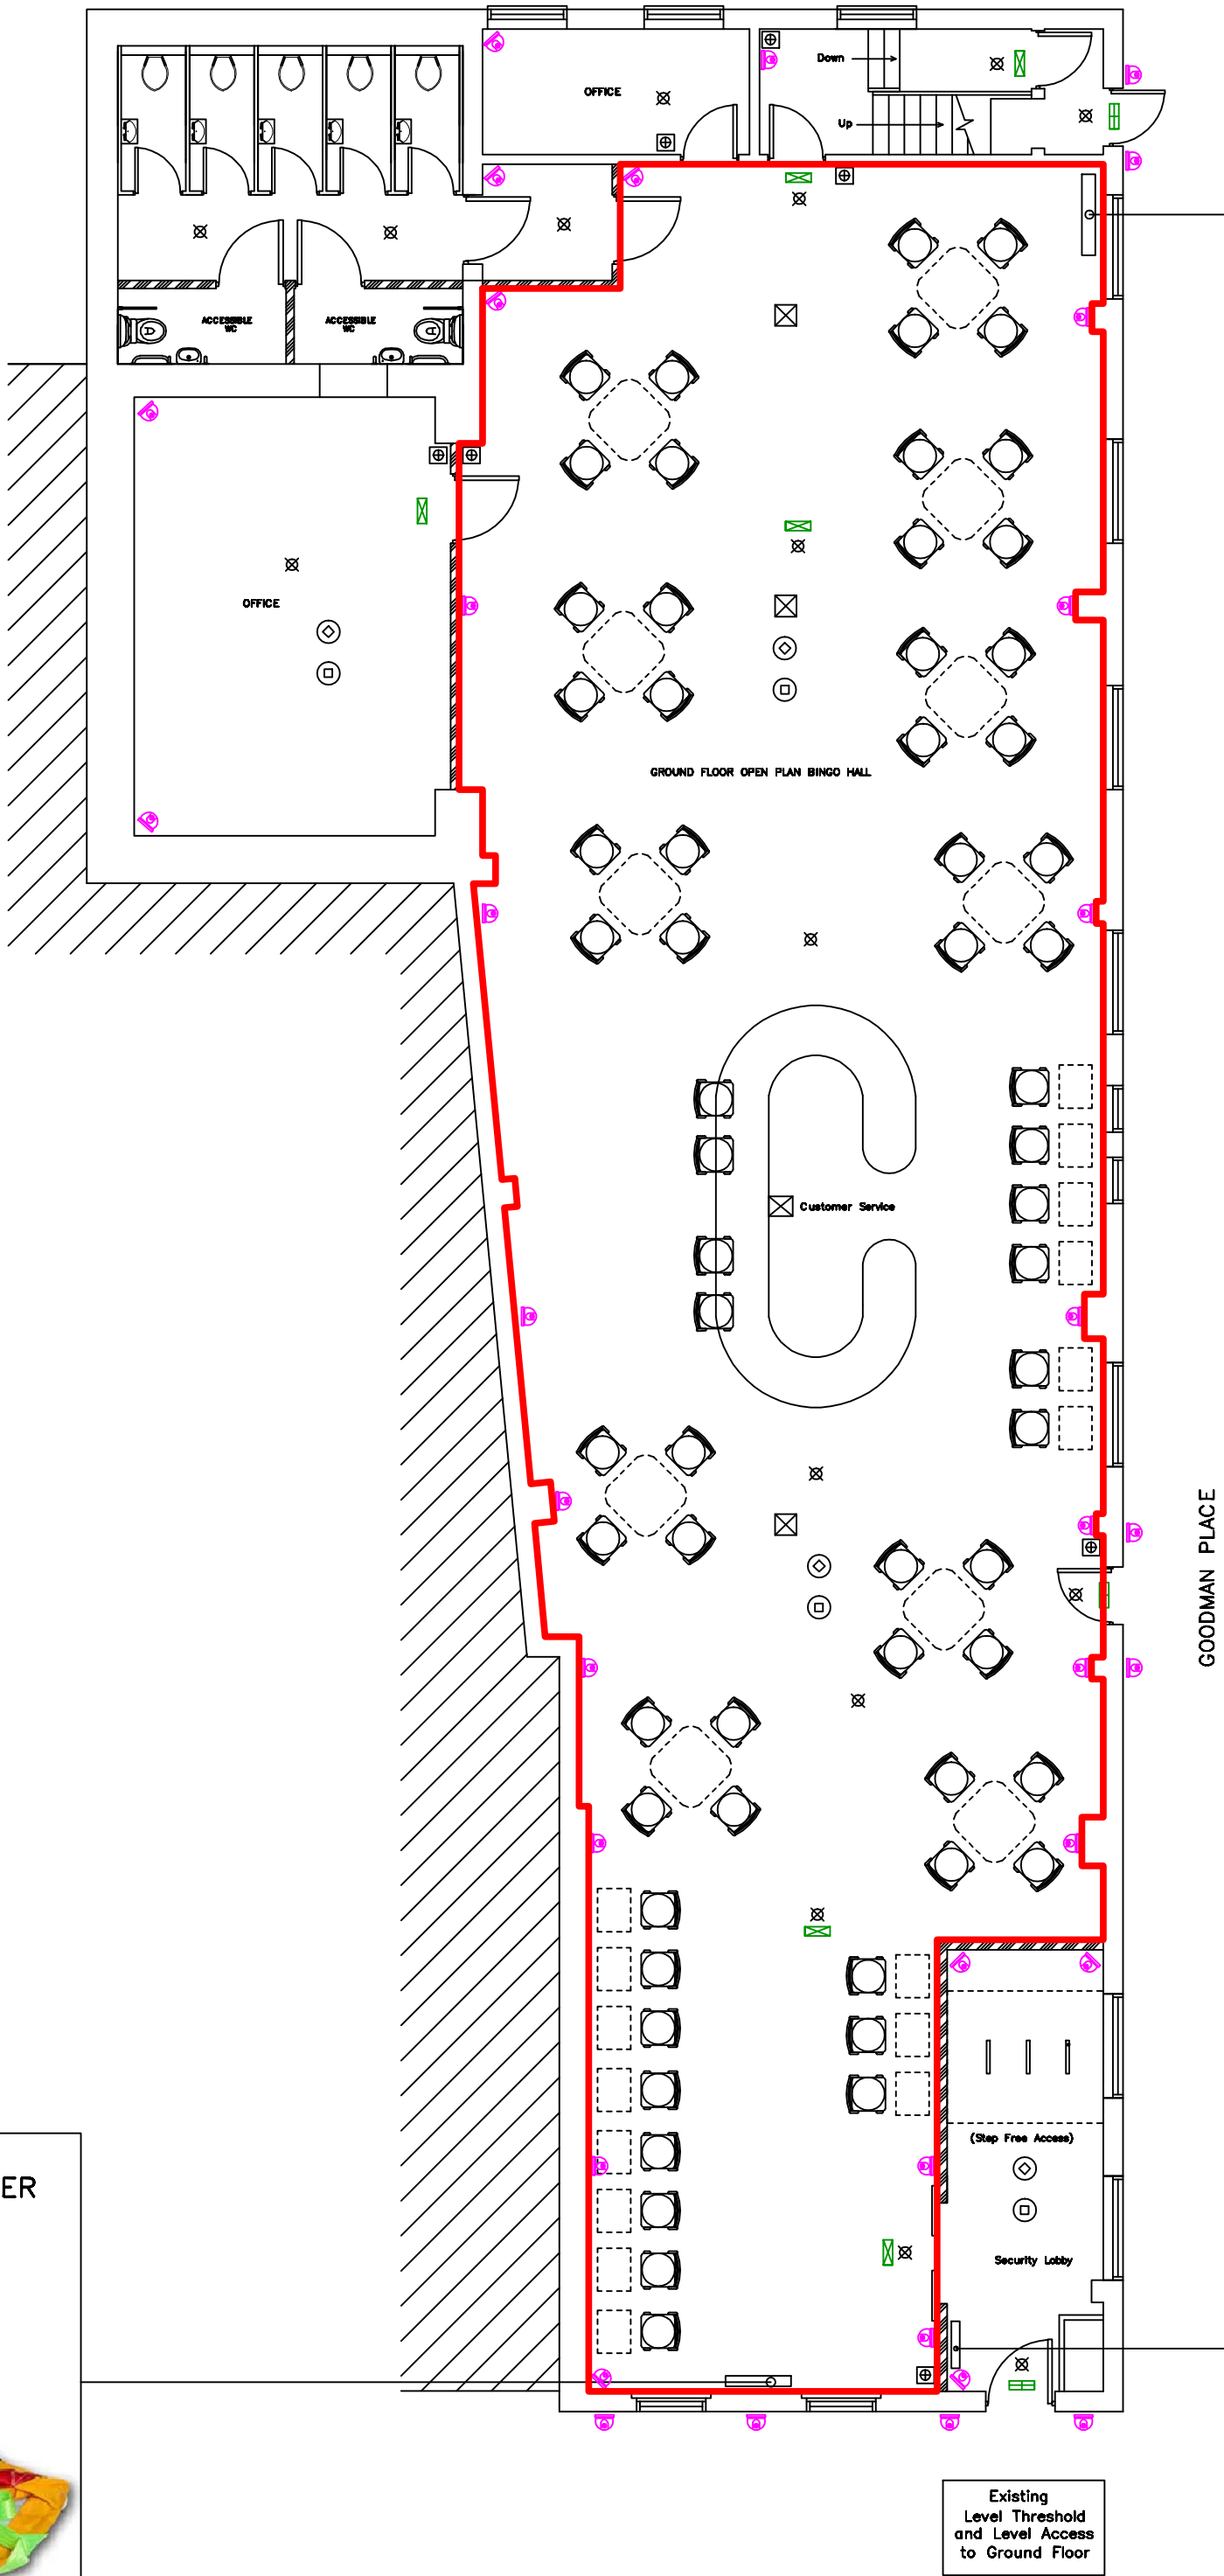


CASULTY EVACUATION STRETCHER

CASULTY EVACUATION STRETCHER

FIRE ALARM PANEL

GROUND FLOOR PLAN (1:100)

SCALE 1:100

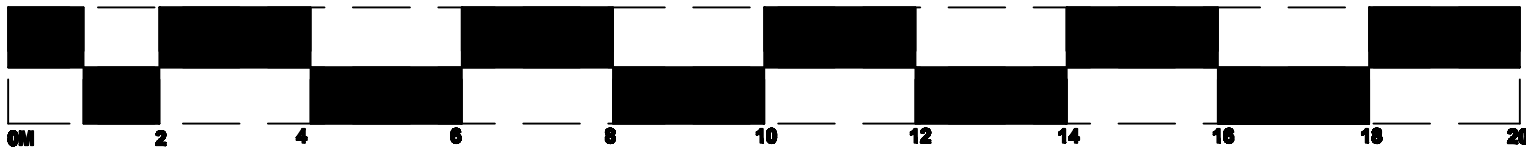

NOTES

- NECESSARY NOTICES ON RELEVANT ALLOWING OWNERS IN RESPECT OF WORKS ON THE PARTY WALL(S) ARE THE OWNERS RESPONSIBILITY. THE APPOINTMENT OF A PARTY WALL SURVEYOR IS ADVISED.
- ALL DIMENSIONS ARE TO BE CHECKED ON SITE BEFORE ORDERING MATERIALS OR COMMENCING WORK.
- IN CASE OF DISCREPANCIES IN DRAWINGS OR DETAILS REFER TO DRAWINGMAN FOR CLARIFICATION BEFORE ORDERING MATERIALS OR COMMENCING WORK. UNLESS OTHERWISE SPECIFIED BY CLIENT OR CONTRACTOR, DRAWINGMAN DOES NOT ACCEPT RESPONSIBILITY FOR APPROVAL, COSTS OF ADDITIONAL MATERIALS ETC. AS A RESULT OF UNLAWFUL DECISIONS.
- FOR ANY INFORMATION NOT COVERED BY THESE DRAWINGS REFER TO DRAWINGMAN FOR CLARIFICATION.
- THE CONTRACTOR MUST ENSURE THAT THE WORK IS BEING CARRIED OUT TO THE LATEST REVISIONS OF ALL WORKING DRAWINGS BEFORE WORK COMMENCES.
- IT IS THE CONTRACTORS RESPONSIBILITY TO INFORM THE LOCAL AUTHORITY BEFORE WORK COMMENCES ON SITE AND AT ALL PRESCRIBED STAGES OF WORK THAT THE PROJECT SURVEYOR MAY REQUIRE.
- IF WORK COMMENCES ON SITE BEFORE FULL PLANS APPROVAL HAS BEEN GIVEN THE DRAWINGMAN ACCEPTS NO RESPONSIBILITY FOR ANY ADDITIONAL WORK OR MATERIALS THAT THE PROJECT SURVEYOR MAY REQUIRE.
- THIS DRAWING AND ALL COPIES PRODUCED REMAIN THE COPYRIGHT AND PROPERTY OF THE DRAWINGMAN. IT MAY ONLY BE REPRODUCED BY THE DRAWINGMAN AND ALL COPIES MUST BE RETURNED TO THE DRAWINGMAN IF DEMAND.
- BY USING THIS DRAWING THE USER AND HIS EMPLOYEE SIGNIFY THEIR AGREEMENT OF THE ABOVE TERMS AND CONDITIONS.
- THIS DRAWING AND OTHERS IN RESPECT TO THIS PROPERTY WILL FORM PART OF THE CONTRACT DOCUMENTATION AND ARE TO BE READ IN CONJUNCTION WITH THE SPECIFICATION ACCOMPANYING THESE DRAWINGS.

Drawing No. 67HgSt/PL/26/001		Client: SUNNI-ED LIMITED 67 High Street Staines-Upon-Thames Surrey TW18 4PU	Description: Premises Licence Floor Plans
Scale: 1:50	Paper: A1		
Issue Date: 12/10/2026			