PROPOSED LICENCE PLAN

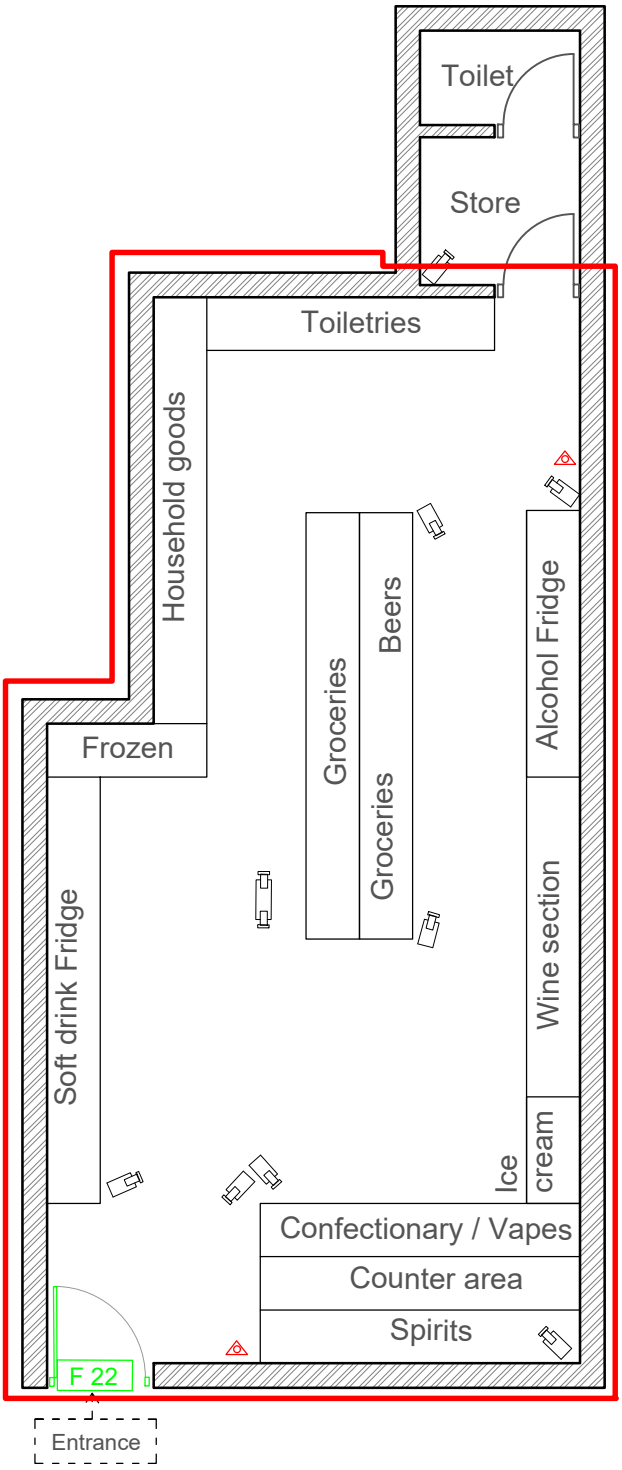

Property Address:

163 High St,
Staines
TW18 4PA

Drawing No. AC306 Date: 22/06/26

Key	Scale : 1:75	Paper : A4
	Fire Extinguisher	
F 22	Fire Exit Signs	
	CCTV Cameras	
	Licensable Area	