


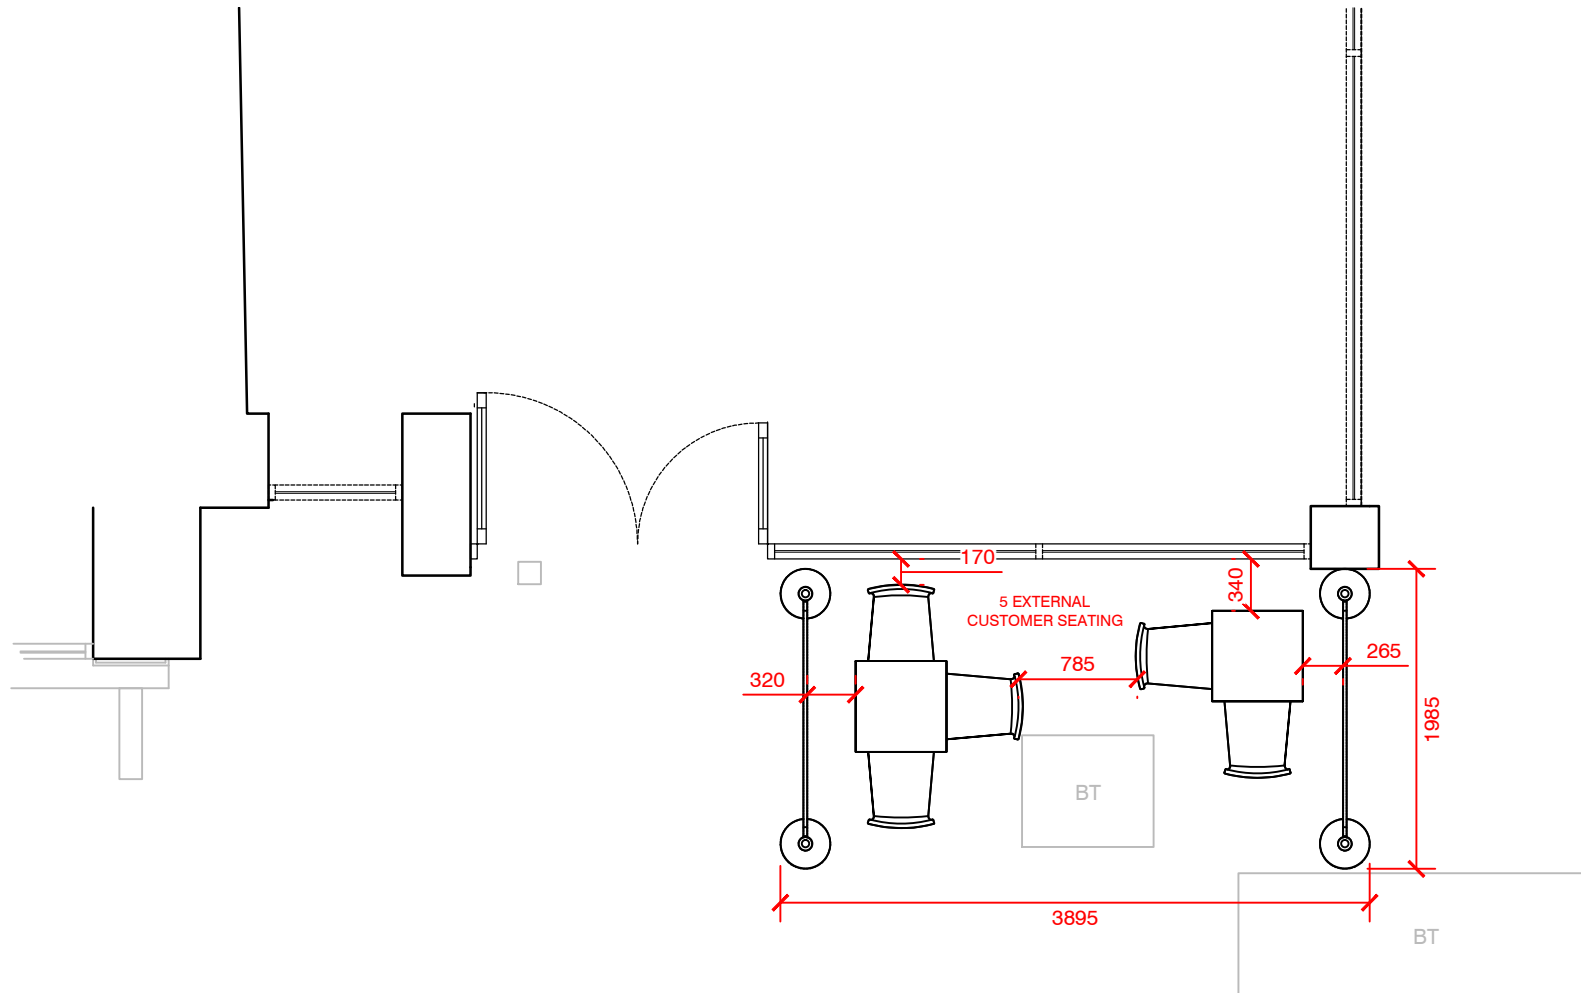

PROPOSED SEATING LAYOUT (1:50)

GREGGS PROPOSED OUTDOOR SEATING
 UNIT SUA, NORRIS ROAD, TWO RIVER SHOPPING CENTRE,
 STAINES, SURREY
 TW18 4UP
 SCALE 1:50 @ A4

