


PROPOSED LICENCE PLAN

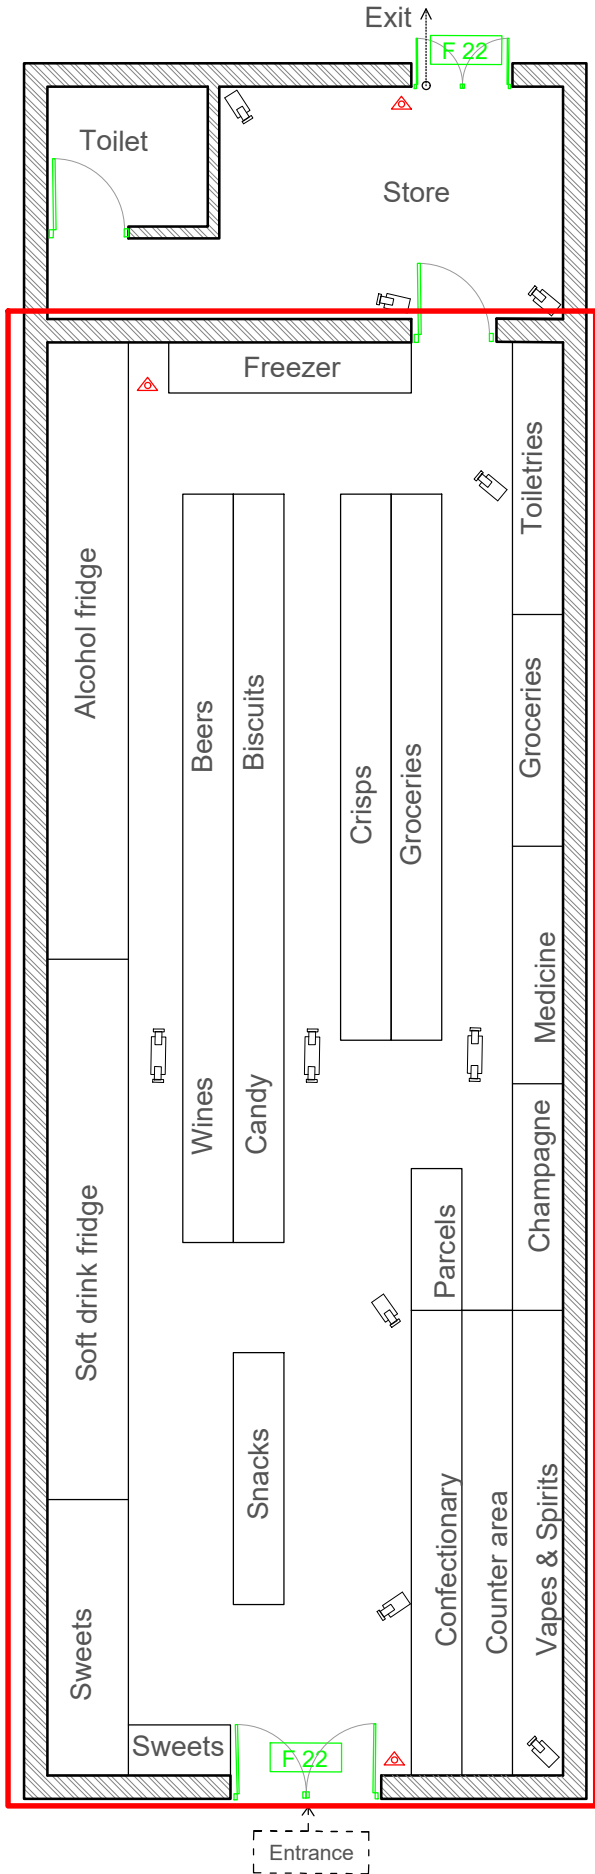

Property Address:

1 Fir Tree Place
Church Road
Ashford
TW15 2PH

Drawing No. AC346

Date: 29/09/26

Key

Scale : 1:75

Paper : A4



Fire Extinguisher



Fire Exit Signs



CCTV Cameras



Licensable Area

CCTV Recordings 31 Days