


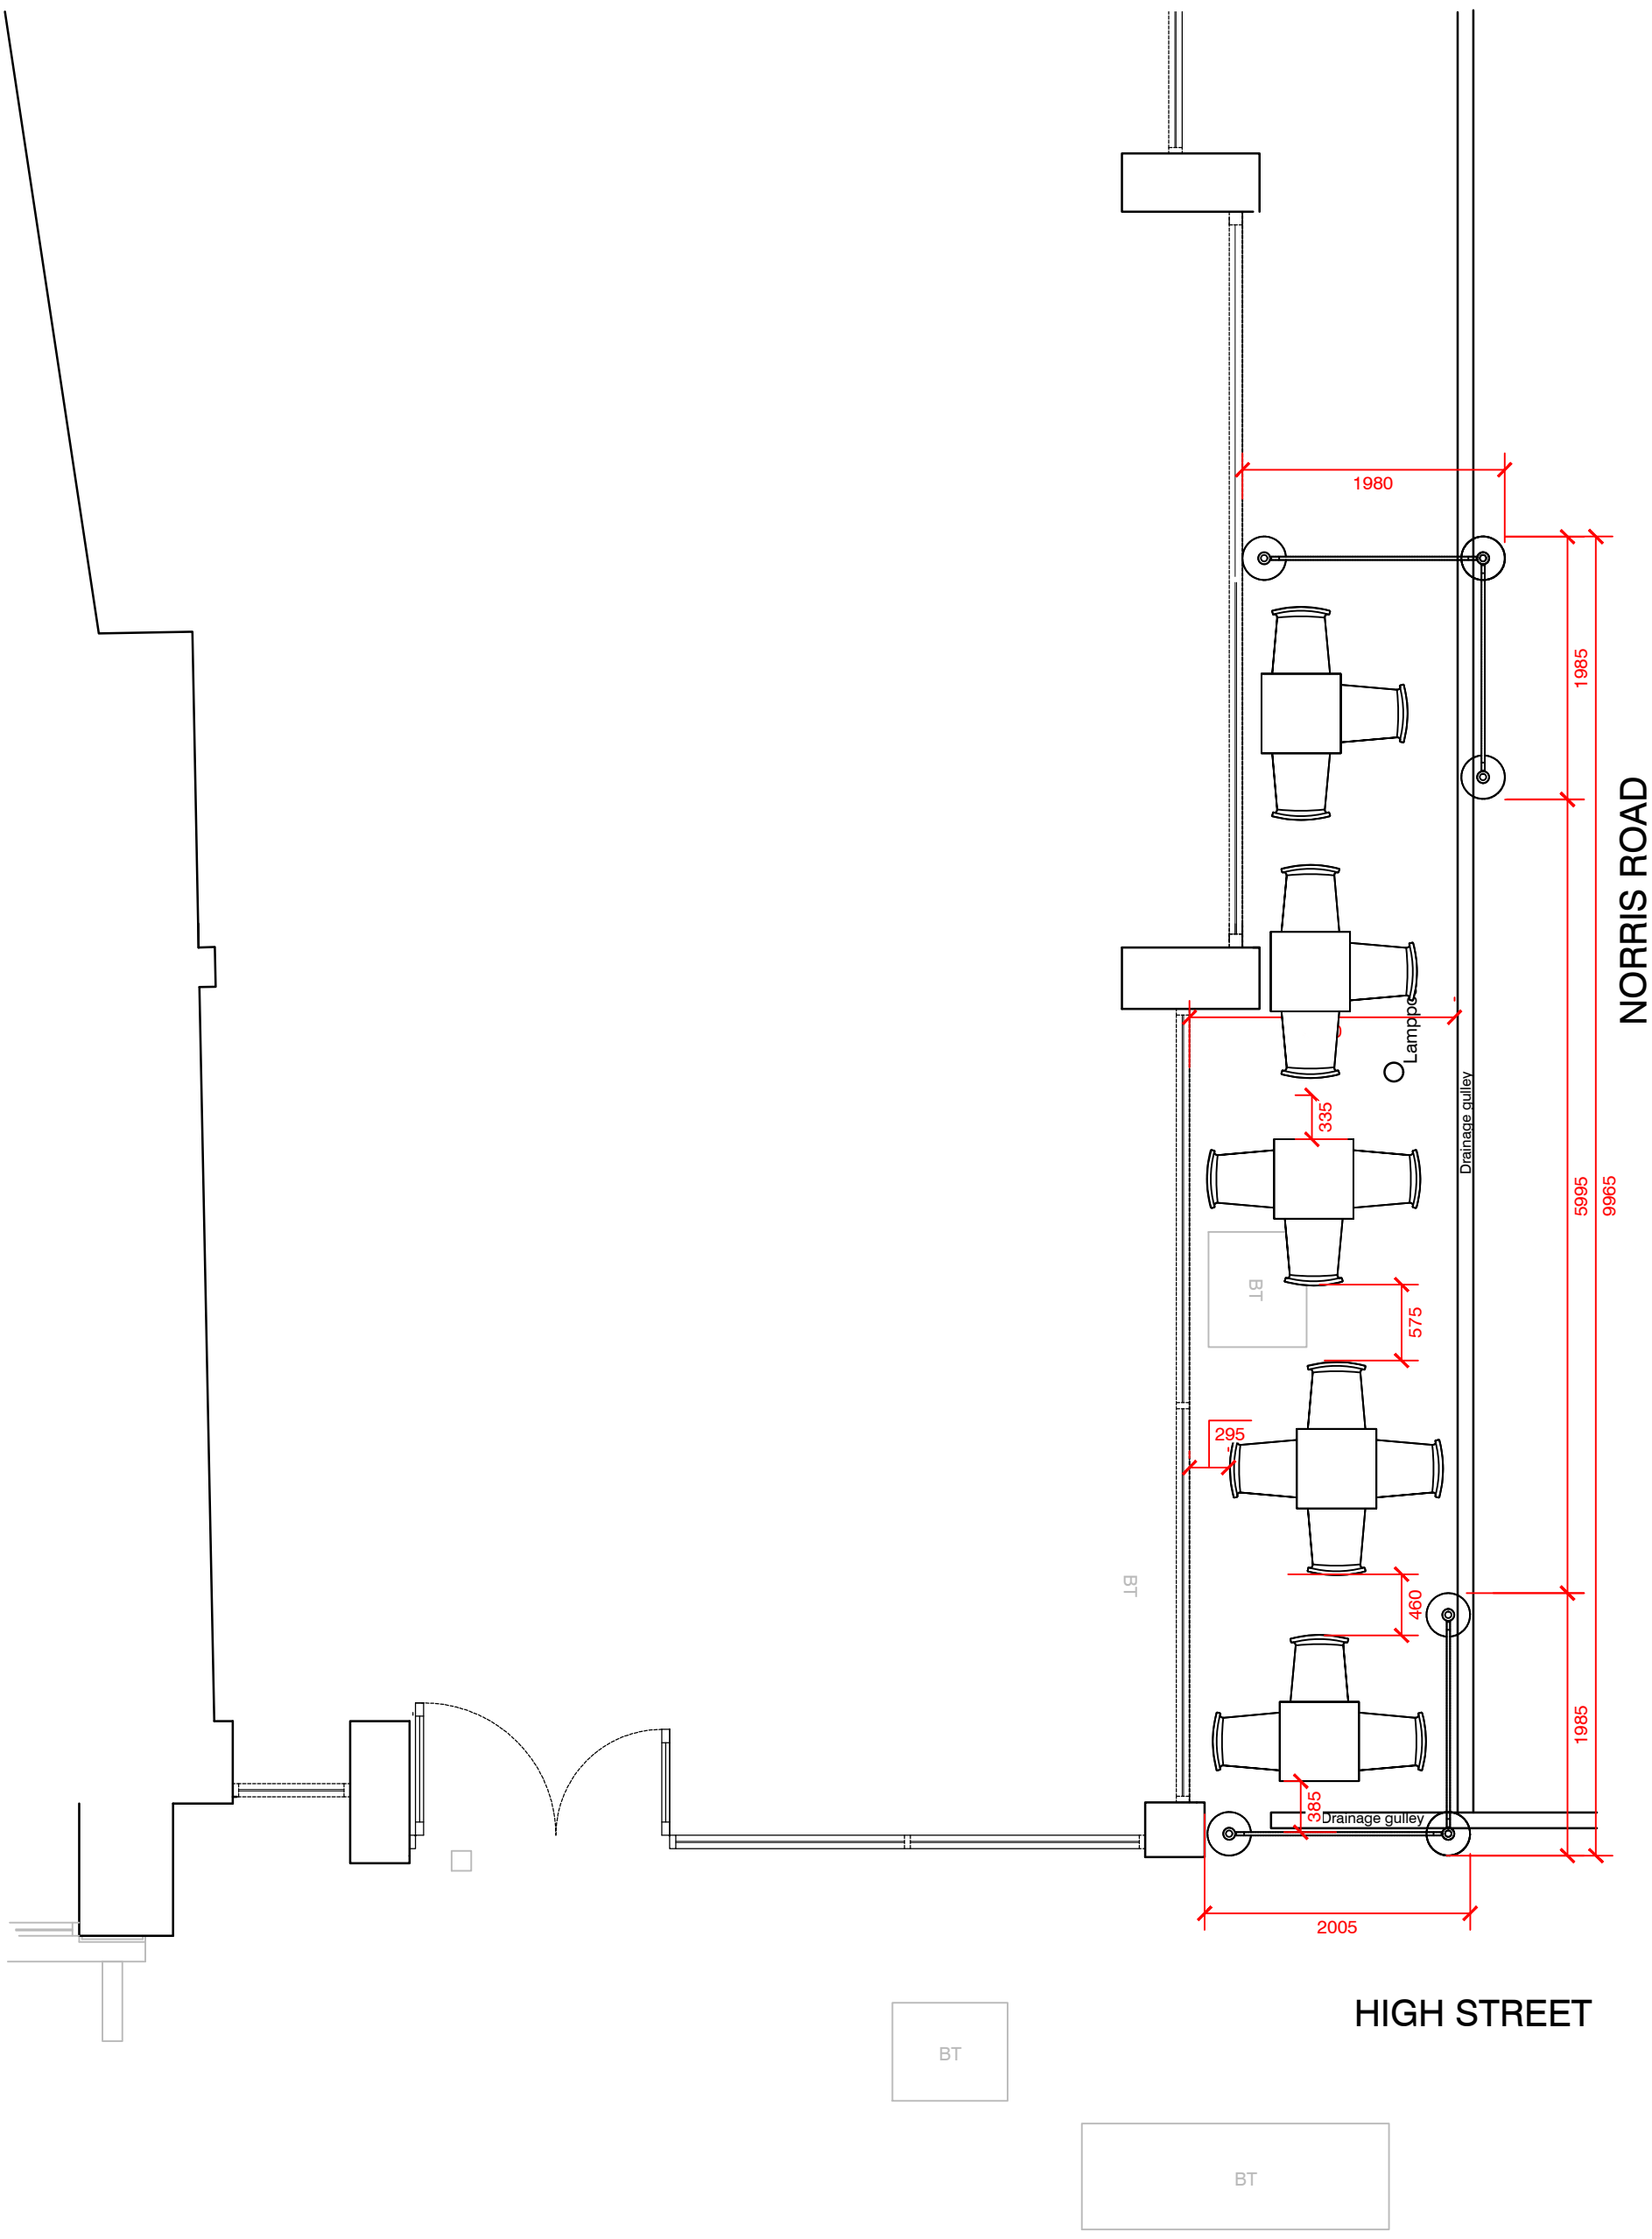

PROPOSED SEATING LAYOUT - MARKET DAYS (1:50)

GREGGS PROPOSED OUTDOOR SEATING
UNIT SUA, NORRIS ROAD, TWO RIVER SHOPPING CENTRE,
STAINES, SURREY
TW18 4UP
SCALE 1:50 @ A3

