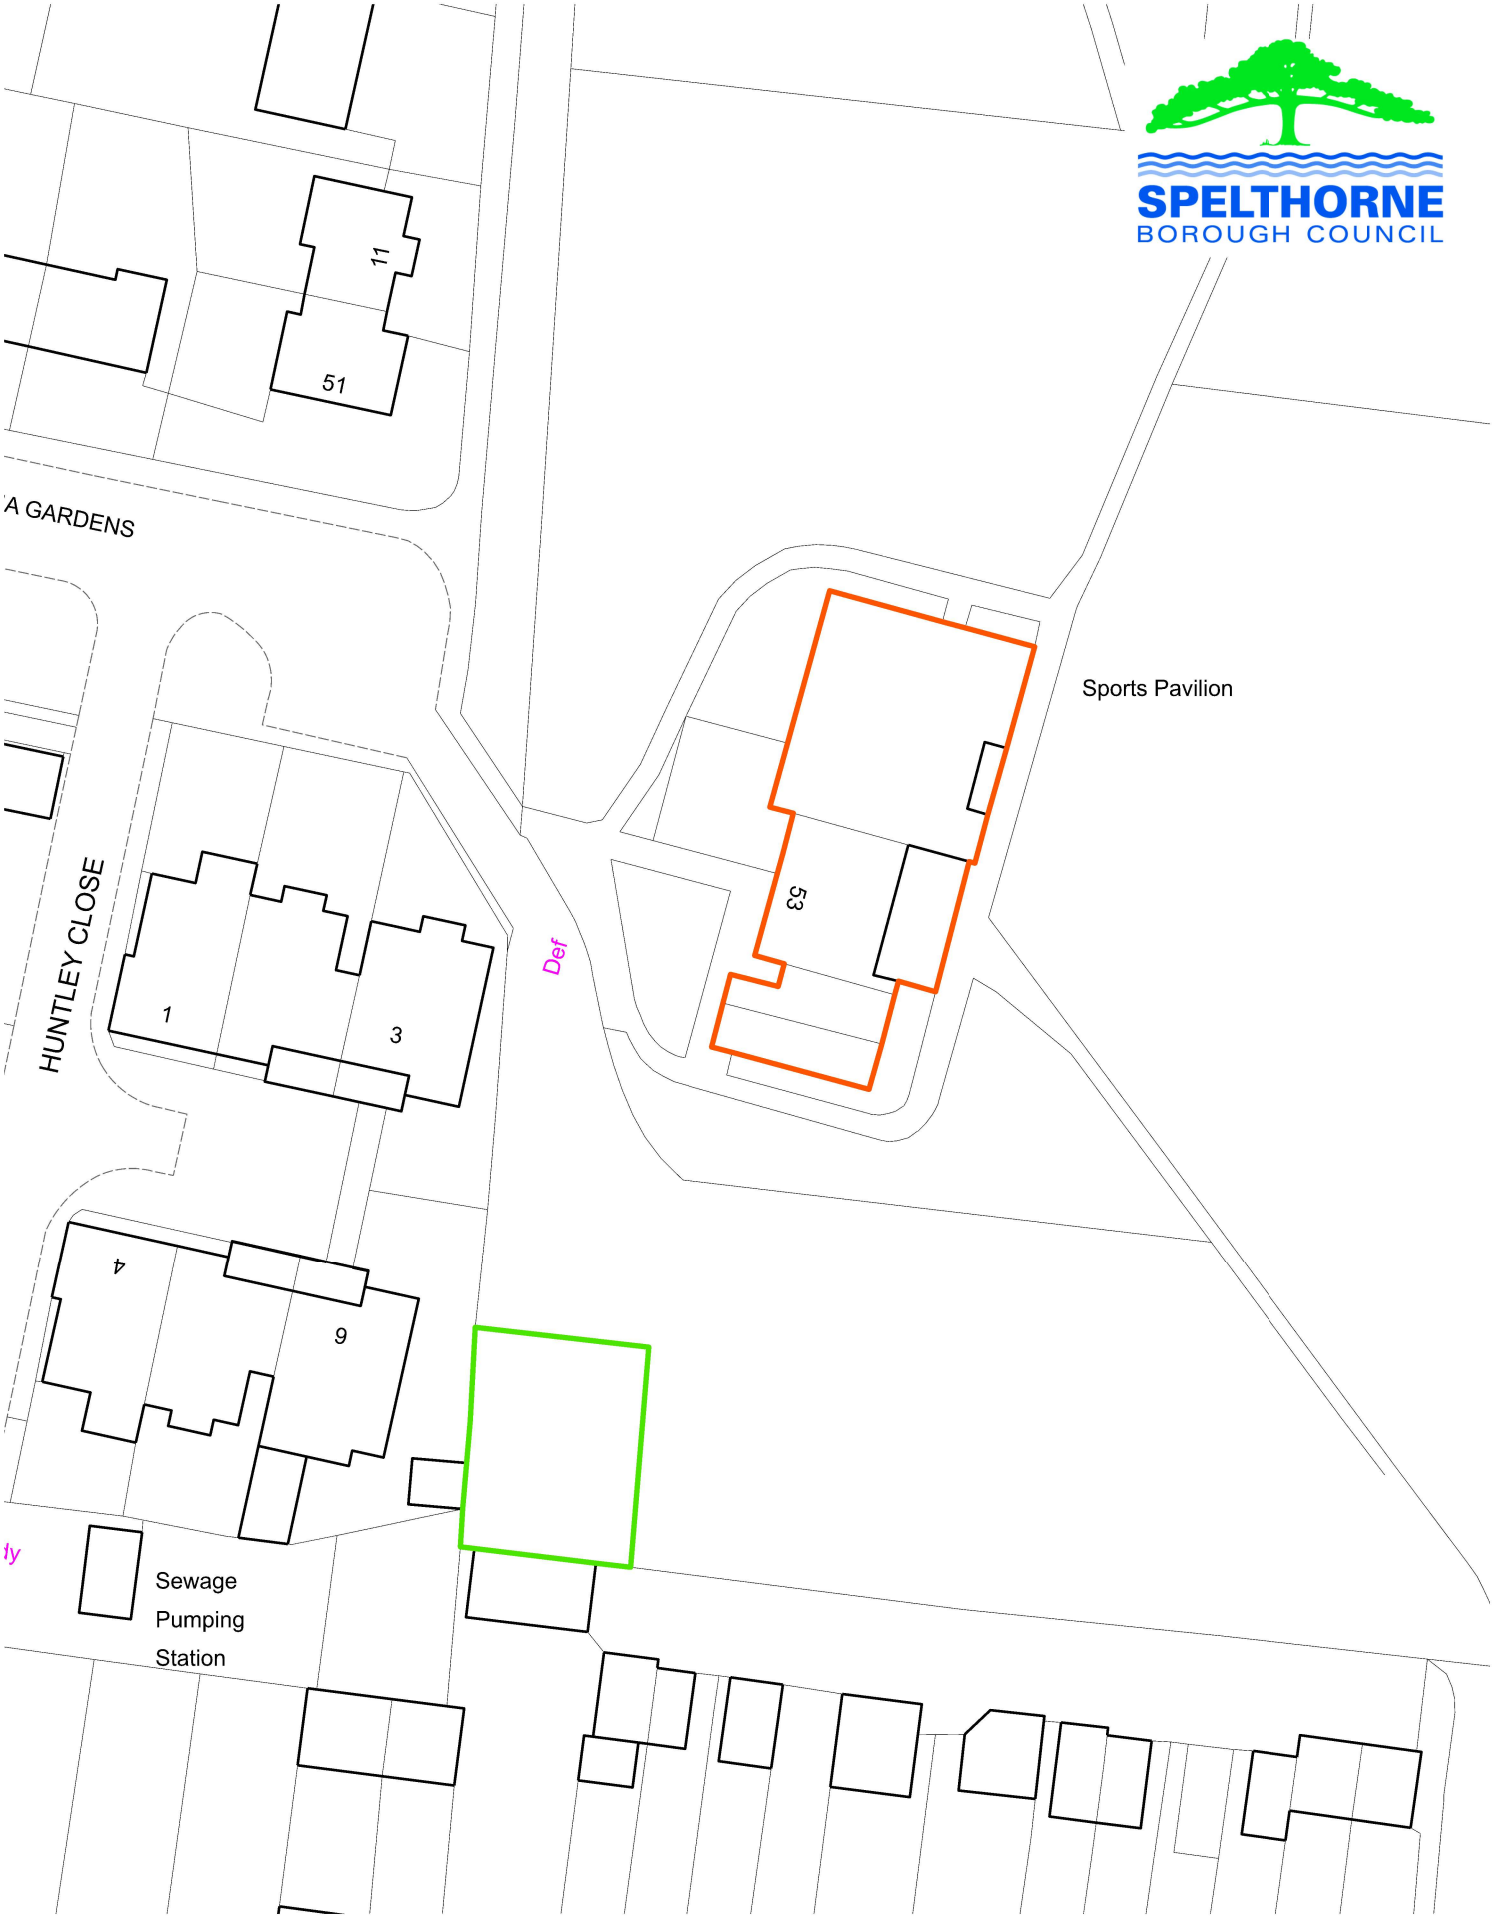


Pavilion, Long Lane Recreation Ground, Cambria Gardens, Stanwell.

Scale: 1:500

Date Printed: 01/03/2024

© Crown copyright and database rights 2024 Ordnance Survey AC0000812047.

N