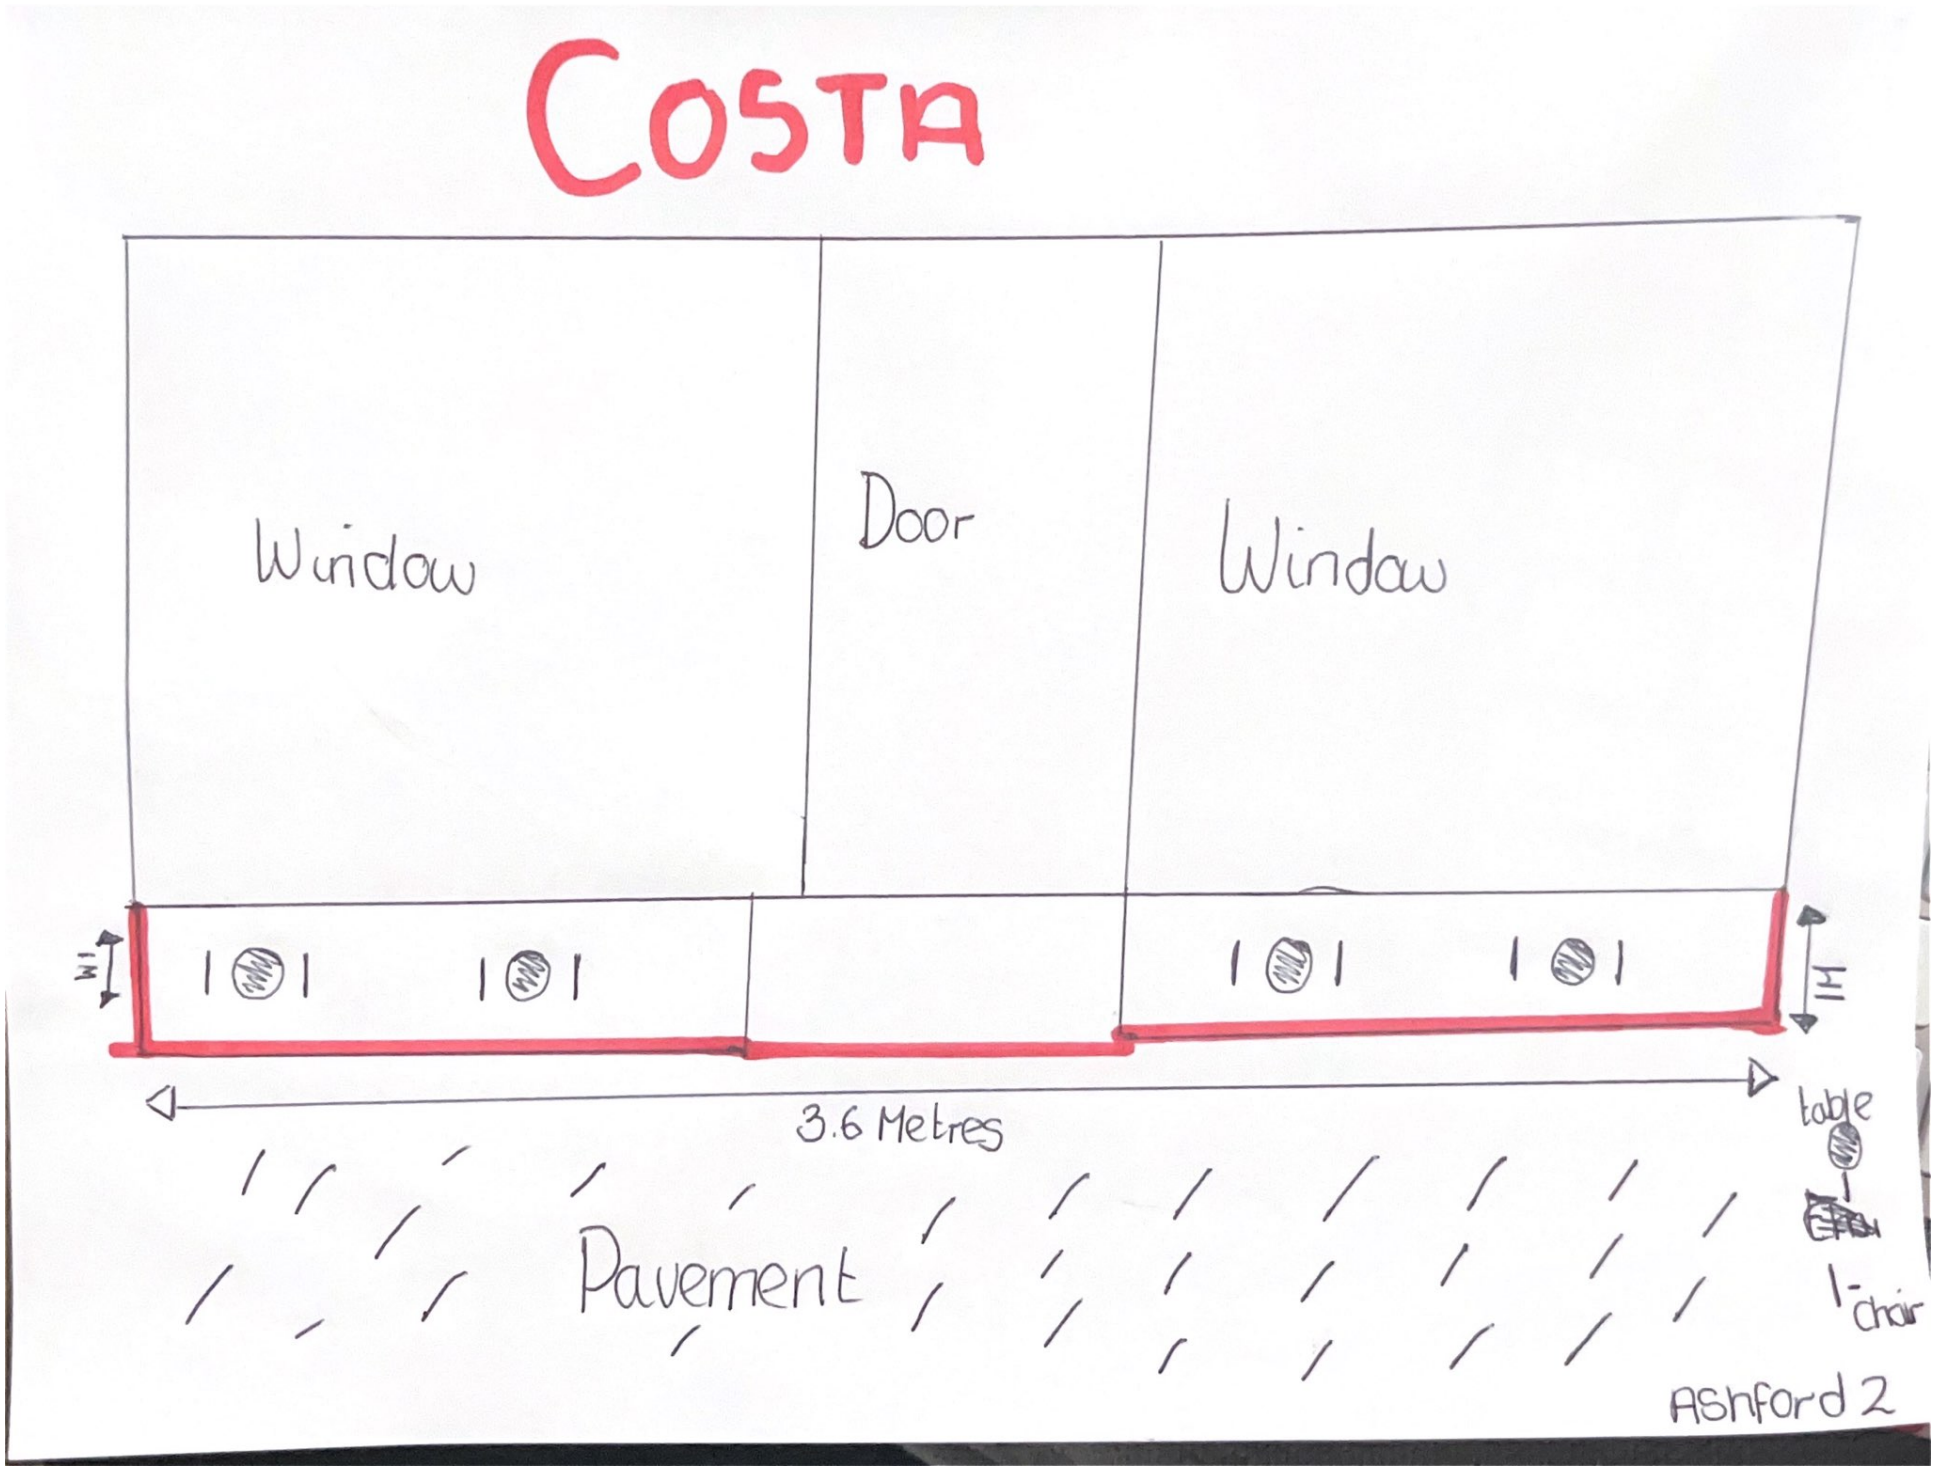
COSTA
Window
Door
Window
1M
1M
3.6 Metres
table
1-chair
Pavement
Ashford 2